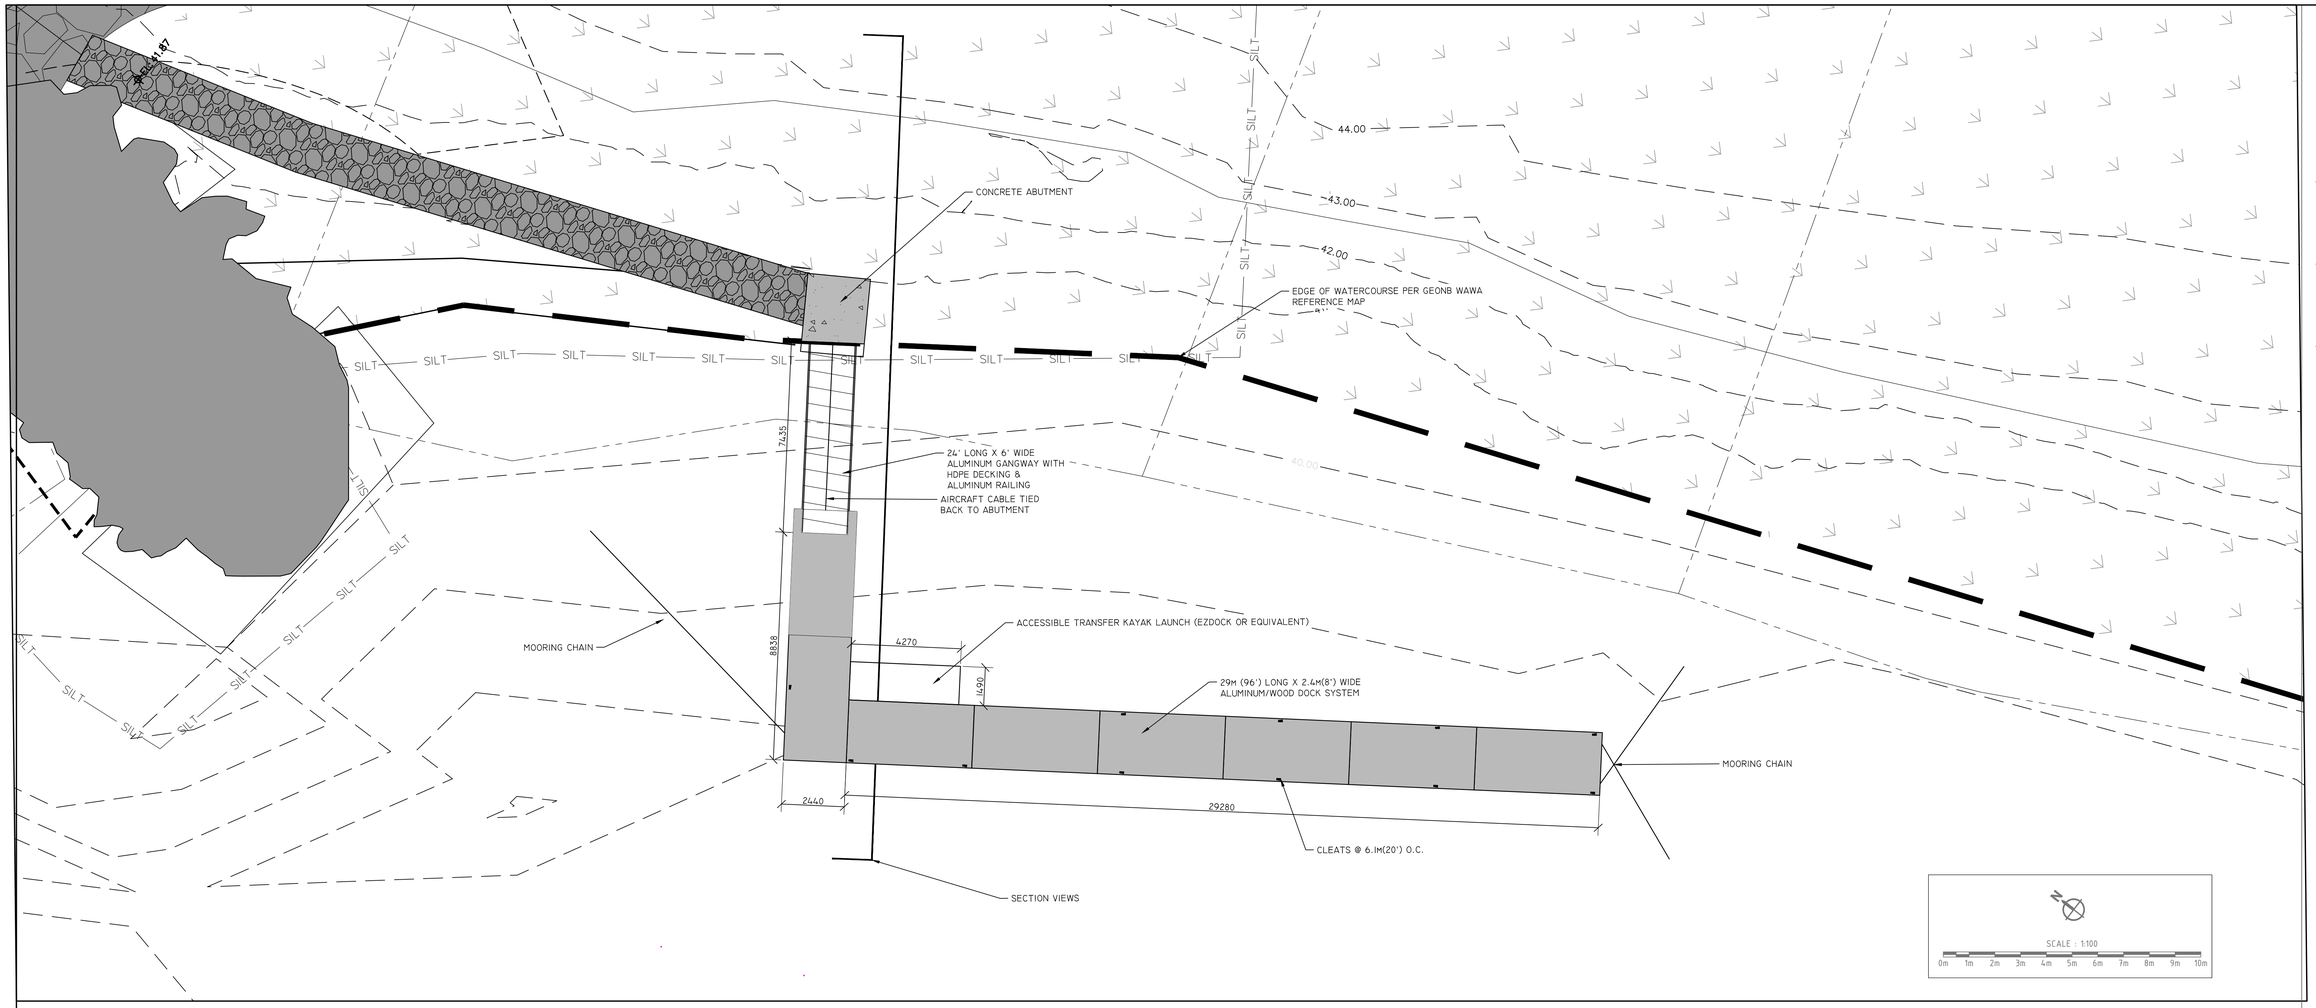

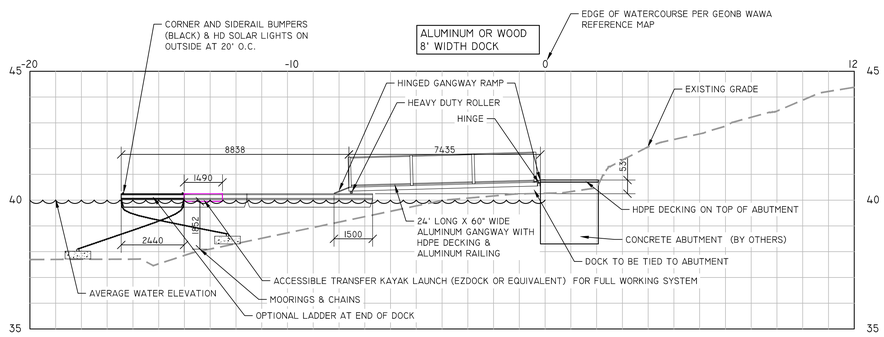

2 ALUMINUM/WOOD DOCK SECTION

1 : 100

SUPPLIER TO QUOTE FOR ALL PARTS REQUIRED FOR A FULL FUNCTIONING SYSTEM, INCLUDING BUT NOT LIMITED TO:
ITEM 1A - 8 - 16' LONG DOCK SECTIONS
ITEM 2 - 4 - HEAVY DUTY ANCHOR PIN MOORING KITS OR EQUIVALENT
ITEM 3 - 3 - HIGH QUALITY BUMPER CORNERS
ITEM 4 - 80' - HIGH QUALITY, HIGH DENSITY, BLACK BUMPERS OR EQUIVALENT
ITEM 5 - 13 - HD SOLAR POWERED LIGHTS
ITEM 6 - 1 - 24' LONG ALUMINUM GANGWAY, WITH RAILINGS, HINGES, RAMP APRON, HEAVY DUTY ROLLERS
ITEM 7B - 24'X 6' GANGWAY PRESSURE TREATED WOOD DECKING WITH SLIP RESIST
ITEM 8 - 140' MOORING CHAINS AND CLAMPS
ITEM 9 - 1 - ADA COMPLIANT KAYAK LAUNCH
ITEM 10 - 12 - CLEATS
ITEM 11 - 240' OF SECURITY CURBING OR EQUIVALENT
ITEM 12 - 1 - DOCK LADDER

GLENN GROUP
LANDSCAPE ARCHITECTS & PARK PLANNERS

No.	DATE	Description
02		
01	29/12/2025	ISSUED FOR REVIEW

Revisions:

Client:

Project:
Hartland Waterfront Feasibility Review & Engagement

Drawing Title:
ALUMINUM/WOOD DOCKS

This drawing is the exclusive property of GLENN GROUP LTD and must be returned upon request. Reproduction in part or in whole is forbidden without the designer's permission.

Do not scale drawings

The Contractor and all Sub-contractors shall verify all job site dimensions, all drawings, details & specifications. The contractor shall report any discrepancies, in writing, to GLENN GROUP LTD. prior to commencing with any work.

Date:
29.12.2025

Drawn By:	Checked By:
MB	DKG
Project No.:	Scale:

DWG NO.: